FIGURE(S)

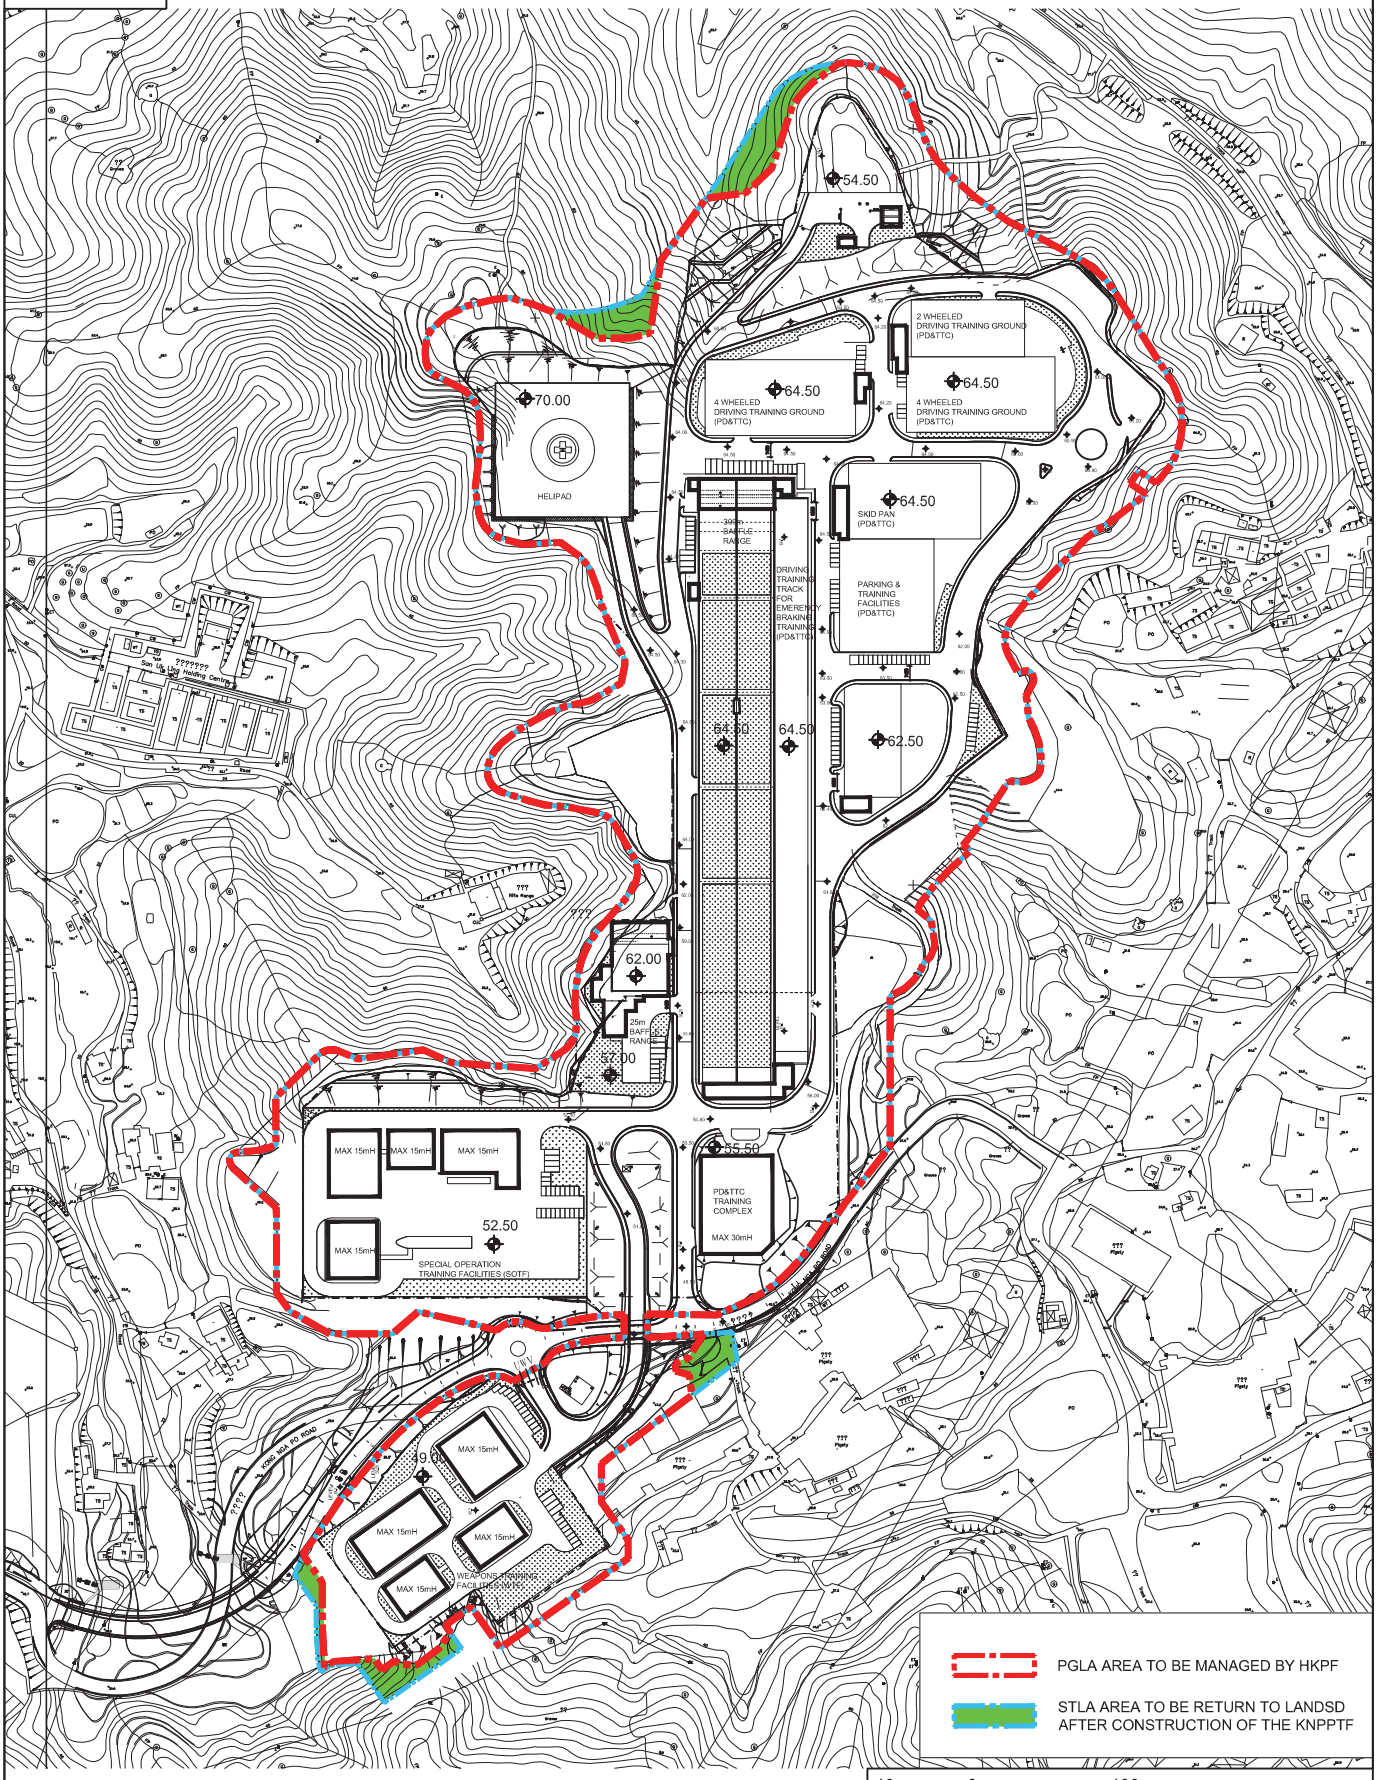

MASTER LAYOUT PLAN	PROJECT CODE: 3279LP PROPOSED MLP FOR KONG NGA PO TRAINING FACILITIES	DRAWING NO. PMB/8480/XA001	SCALE: 1:400 DATE: AUGUST 2021	ARCHITECTURAL SERVICES DEPARTMENT 建 築 署

Figure 2 Location of Air Quality Monitoring Stations

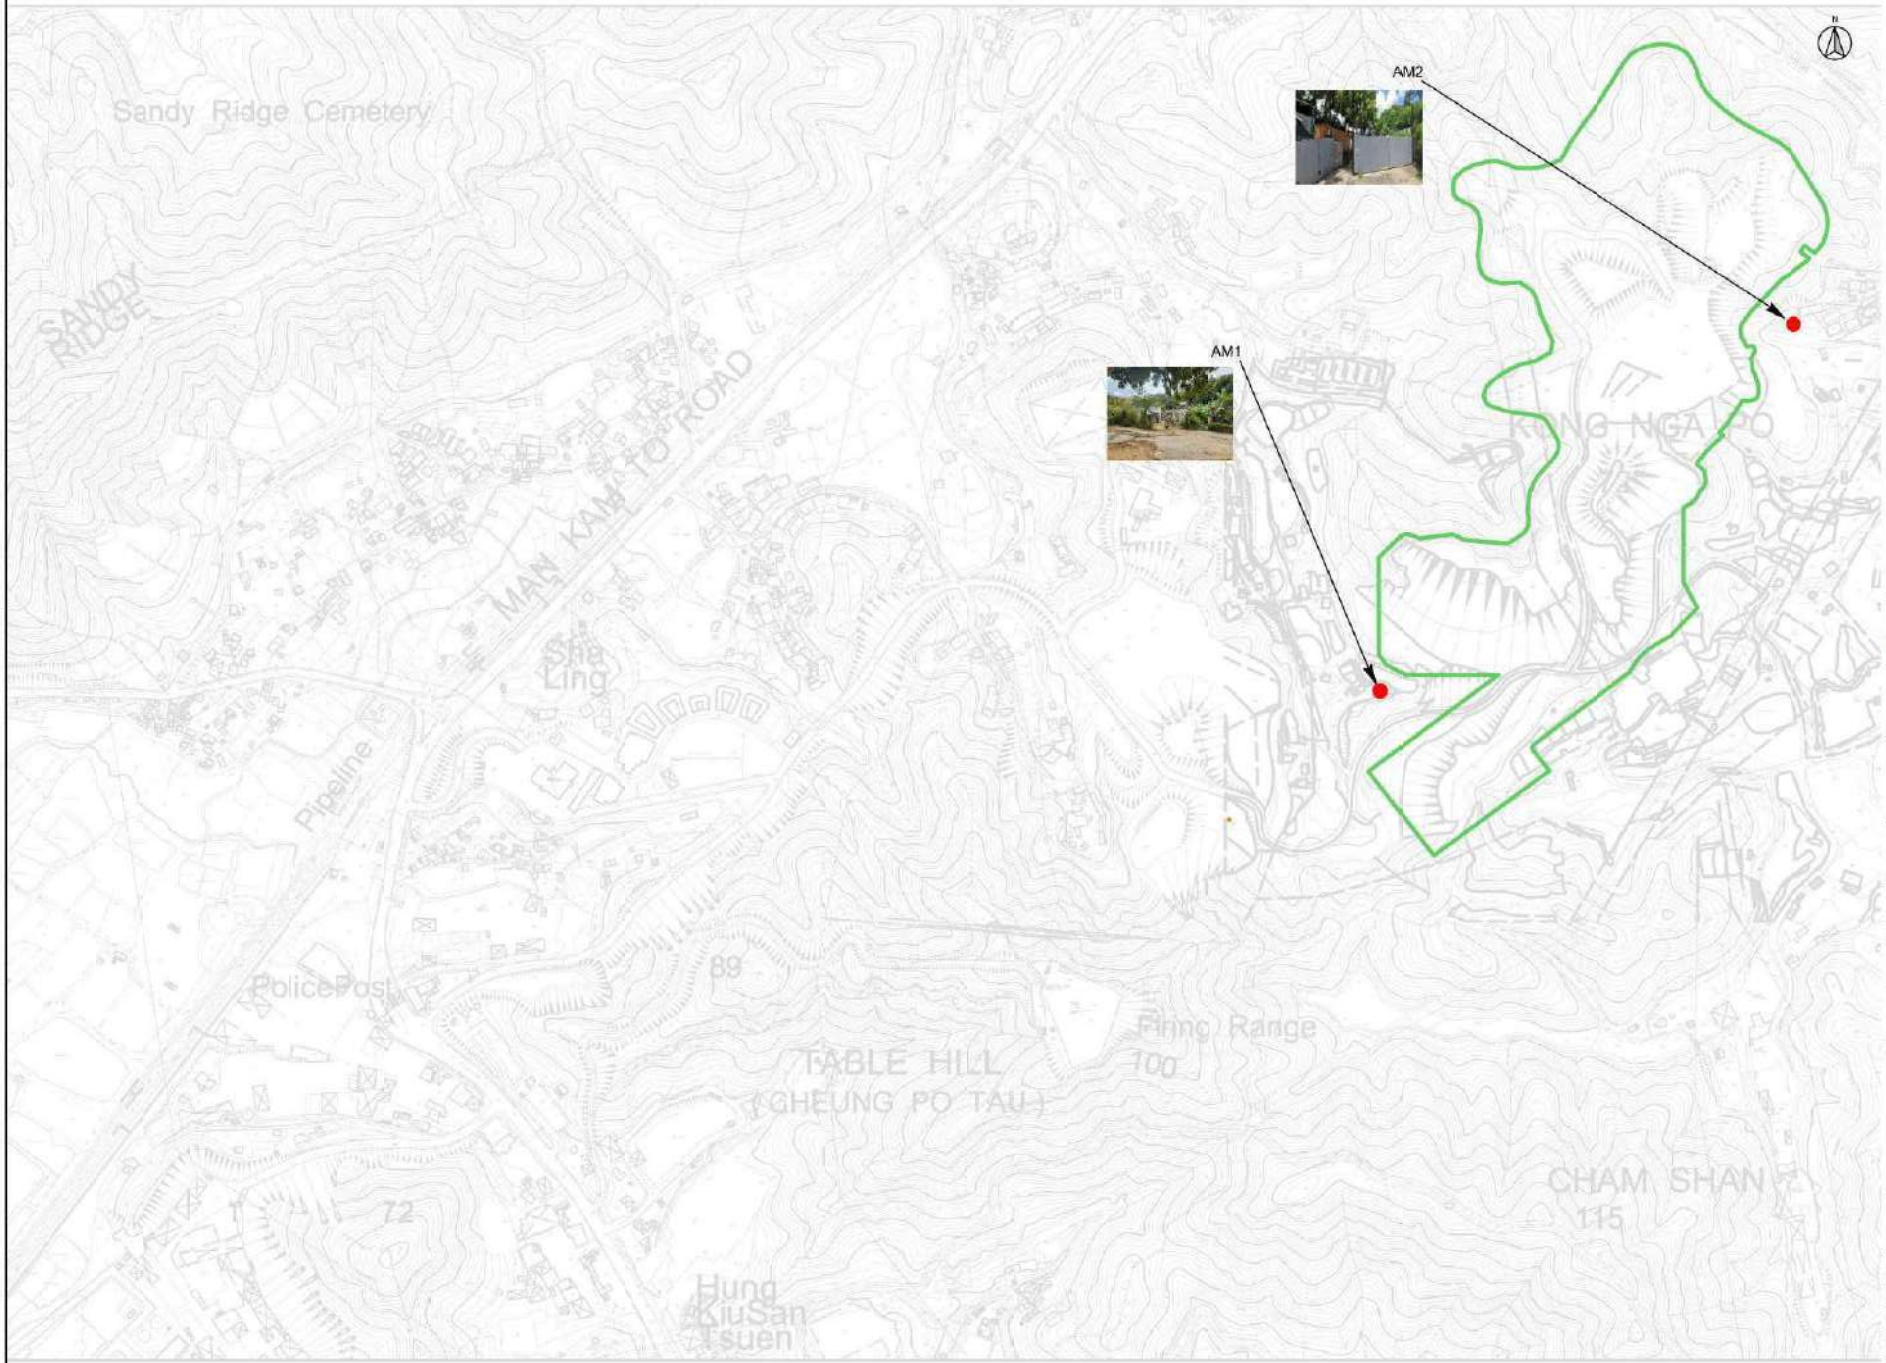

KEY PLAN
SCALE: 1:50000

LEGENDS:
KONG NGA PO SITE BOUNDARY
AIR QUALITY MONITORING STATIONS

AIR QUALITY MONITORING STATIONS	
I.D.	Description
AM1	Village House, Kong Nga Po
AM2	Village House, Kong Nga Po

CLIENT
建築署
Architectural Services Department

Environmental Team
嘉誠管理顧問有限公司
www.kashing.net

This drawing is for the sole purpose of explaining design and construction intent only. No part of this drawing or its related or implied information should supersede local and/or statutory code, regulation or requirement, including but not limited to any supplier and/or manufacturer recommendations. Ka Shing Management Consultancy Ltd accepts no responsibility for compliance checking which should be done by suitably qualified and authorised local design institutes in all cases.

KA SHING MANAGEMENT CONSULTANCY LTD.
Unit C, 13/F, Kai Yue Commercial Building, 2C Argyle St, Mong Kok, Kowloon
Tel: +852 2618 2188 Fax: +852 2130 7753
Email: info@ka-shing.net

Rev.	Description	Date
2	SECOND ISSUE	03/2023
1	FIRST ISSUE	09/2023

Project Title
PROVISION OF ENVIRONMENTAL TEAM CONSULTANCY FOR DESIGN AND CONSTRUCTION OF KONG NGA PO POLICE TRAINING FACILITIES

Drawing Title
KONG NGA PO ROAD
AIR QUALITY MONITORING STATIONS

Drawing Status

Project Ref.	-	File Ref.	-
Drawn by	JK	Checked by	RH
Scale	1:4000	Paper Size	A3
Date		Revision	-

Drawing Number
KASHING-KNPR-DWG-002
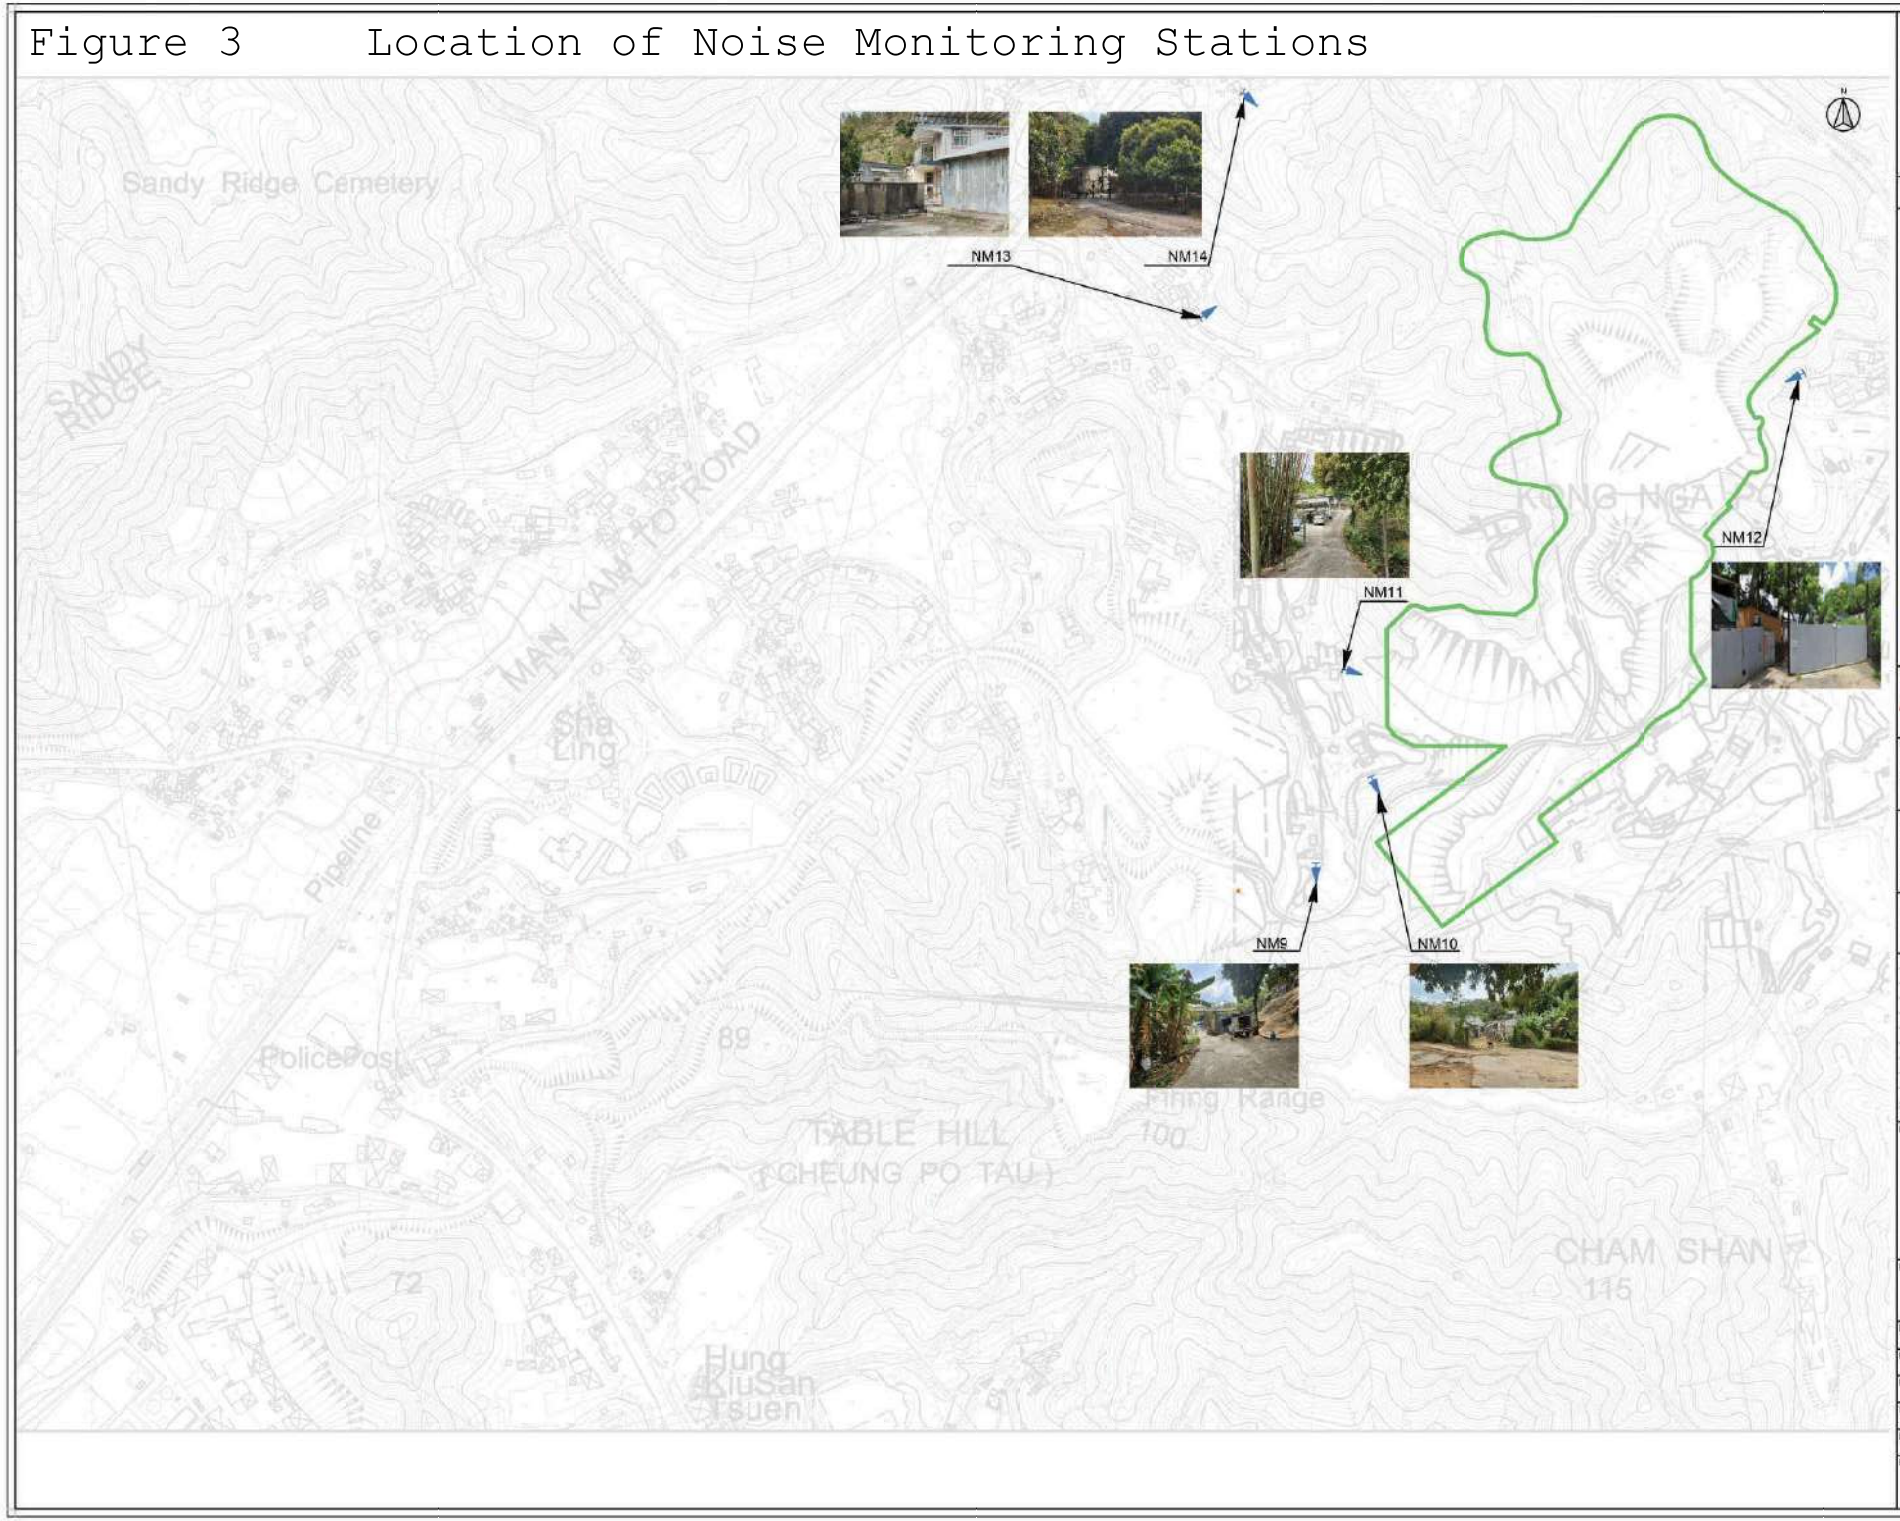
Figure 3 Location of Noise Monitoring Stations