FIGURE(S)

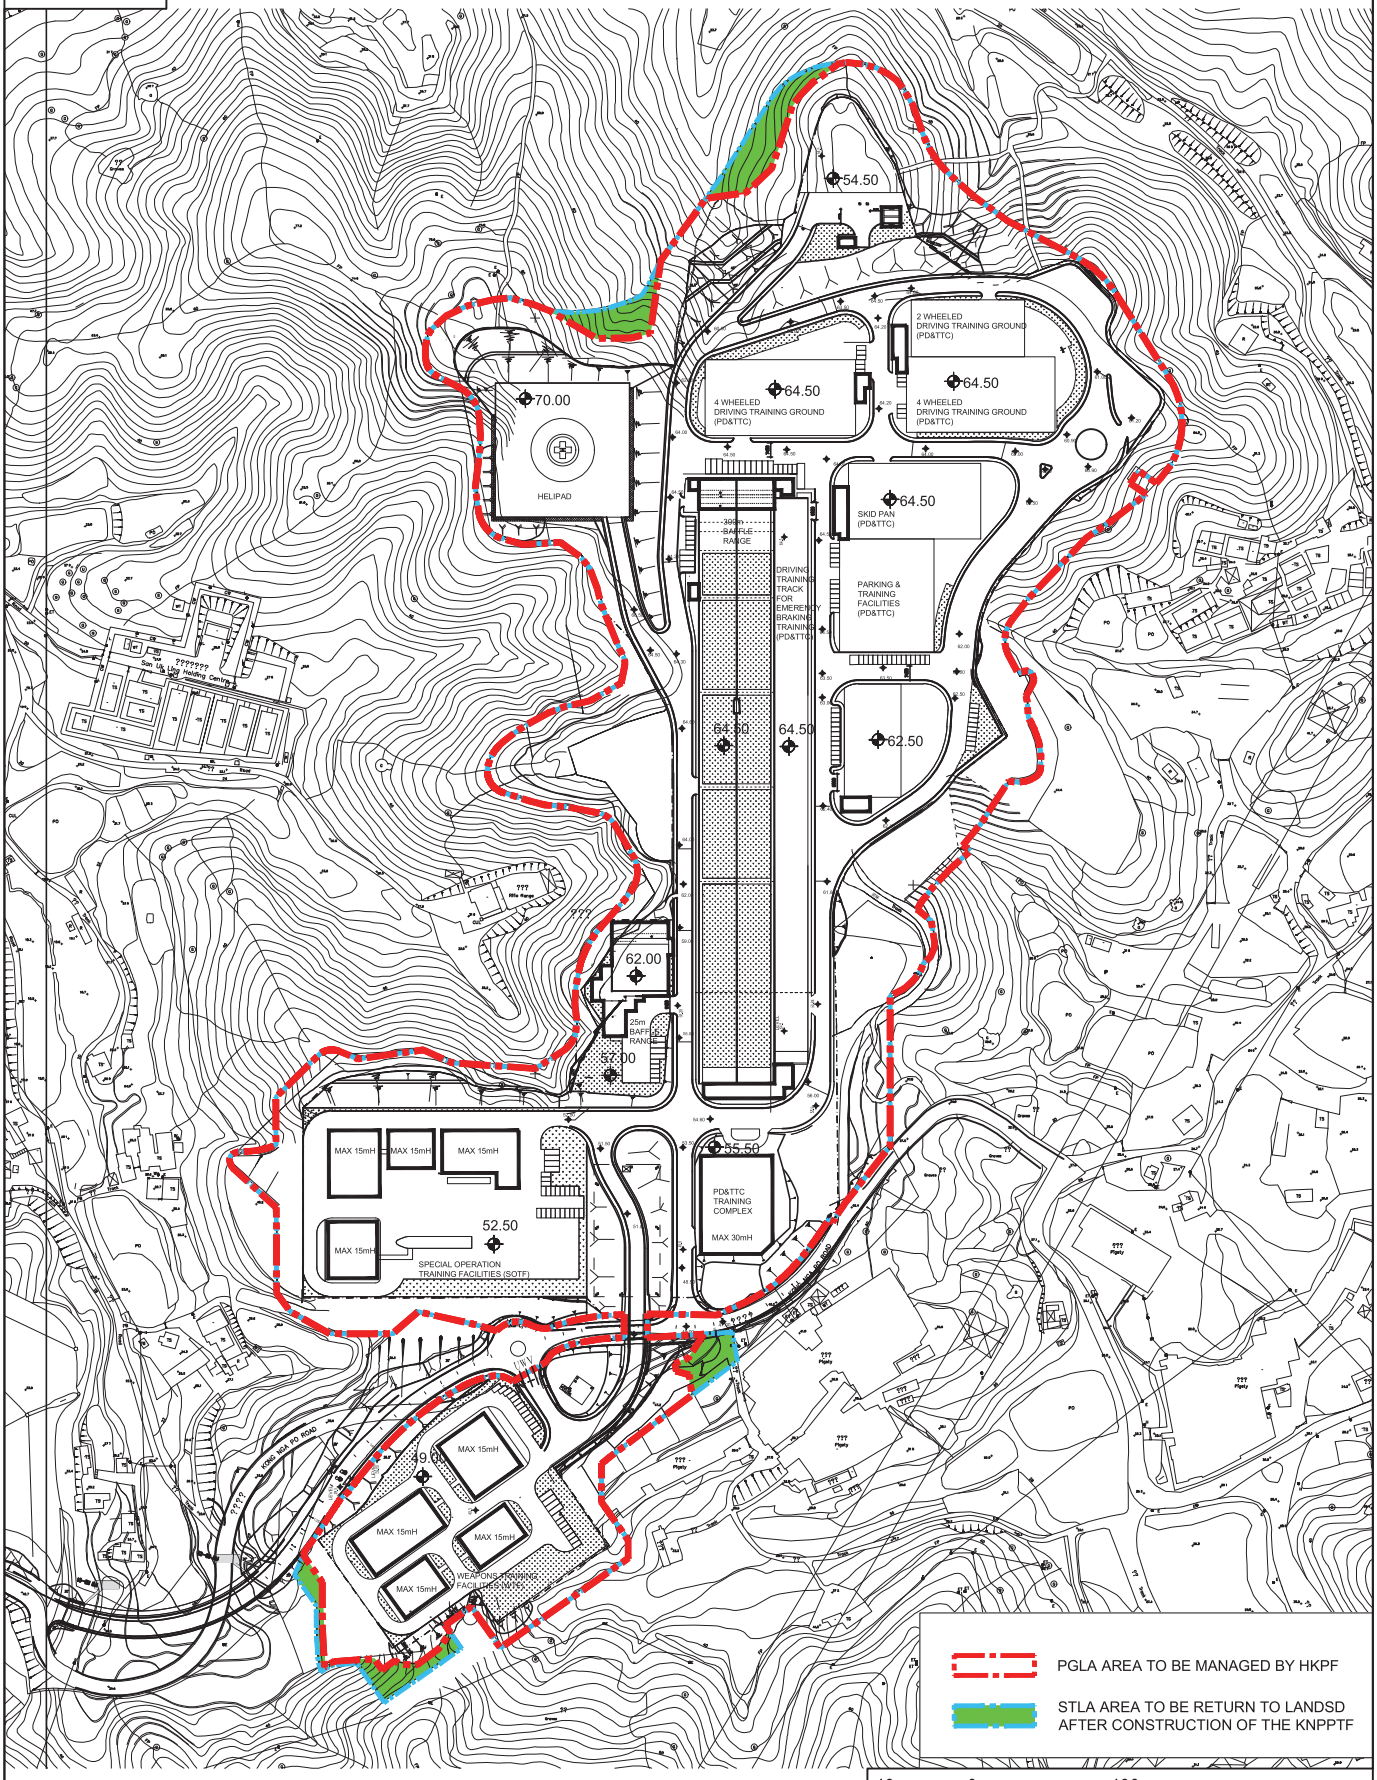

MASTER LAYOUT PLAN	PROJECT CODE: 3279LP PROPOSED MLP FOR KONG NGA PO TRAINING FACILITIES	DRAWING NO. PMB/8480/XA001	SCALE: 1:400 DATE: AUGUST 2021	ARCHITECTURAL SERVICES DEPARTMENT 建 築 署

Figure 2 Location of Air Quality Monitoring Stations

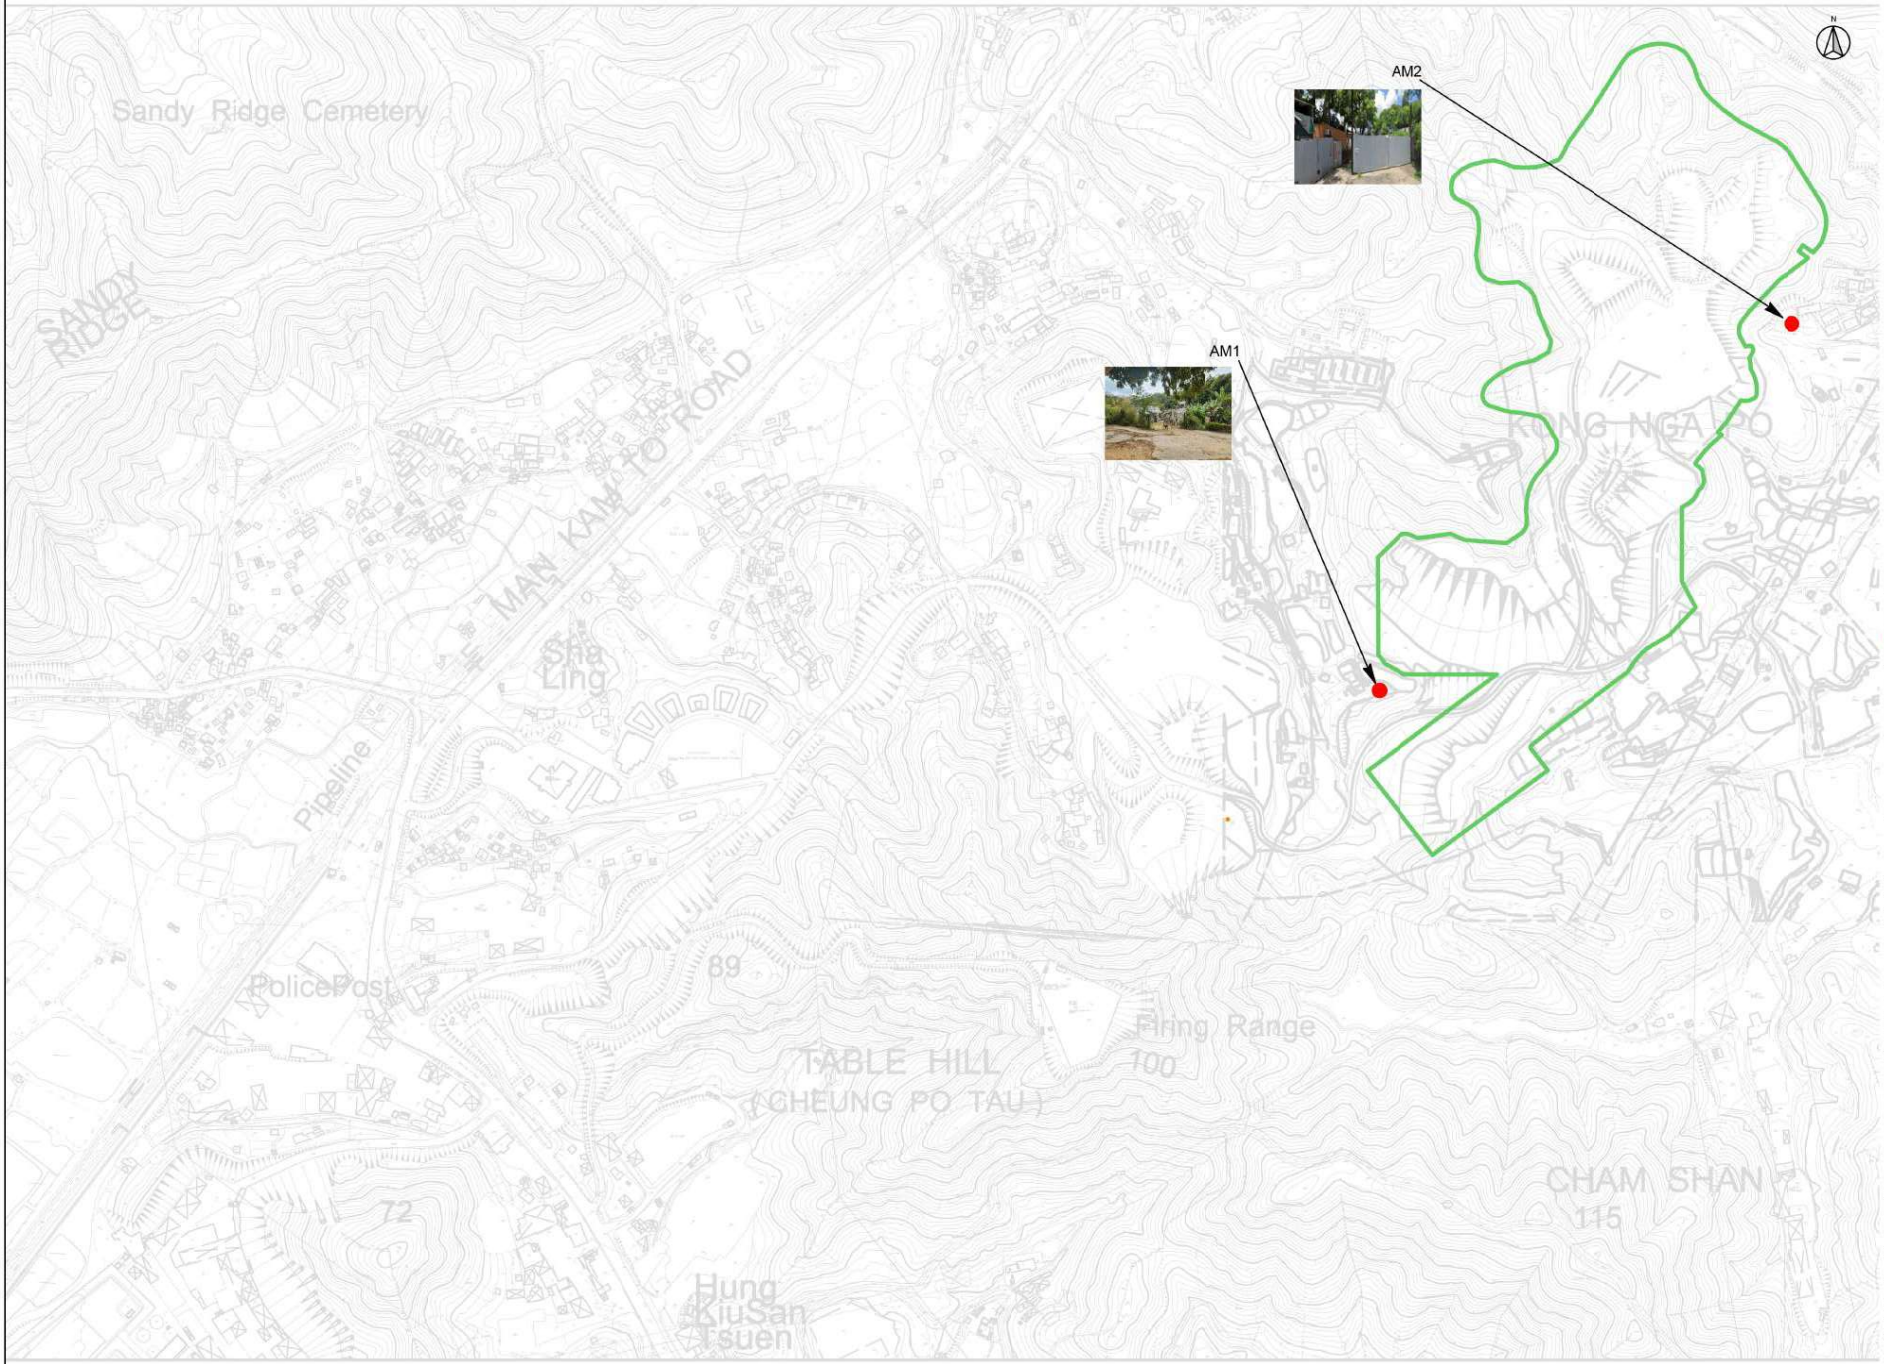

KEY PLAN
SCALE: 1:50000

LEGENDS:
- KONG NAG PO SITE BOUNDARY
- AIR QUALITY MONITORING STATIONS

AIR QUALITY MONITORING STATIONS	
I.D	Description
AM1	Village House, Kong Nga Po
AM2	Village House, Kong Nga Po

CLIENT
建築署 Architectural Services Department

Environmental Team
嘉誠管理顧問有限公司
www.ka-shing.net

This drawing is for the sole purpose of explaining design and construction intent only. No part of this drawing or its related or implied information should supersede local and/or statutory code, regulation or requirement, including but not limited to any supplier and/or manufacturer recommendations. Ka Shing Management Consultancy Ltd accepts no responsibility for compliance checking which should be done by suitably qualified and authorized local design institutes in all cases.

KA SHING MANAGEMENT CONSULTANCY LTD
Unit 2, 13/F Kai Yue Commercial Building, 2C Argyle St, Mong Kok, Kowloon
Tel: +852 2618 2166 Fax: +852 2120 7752
Email: info@ka-shing.net

Rev	Description	Date
2	SECOND ISSUE	03/2023
1	FIRST ISSUE	03/2023

Project Title:
PROVISION OF ENVIRONMENTAL TEAM CONSULTANCY FOR DESIGN AND CONSTRUCTION OF KONG NGA PO POLICE TRANING FACILITIES

Drawing Title:
KONG NGA PO ROAD
AIR QUALITY MONITORING STATIONS

Drawing Status:

Project Ref. -	File Ref. -
Drawn by JC	Checked by RH
Scale 1:40000	Paper Size A3
Date	Revision -

Drawing Number:
KASHING-KNPR-DWG-002

Figure 3 Location of Noise Monitoring Stations

KEY PLAN
SCALE: 1:50000

LEGENDS:
KONG NAG PO SITE BOUNDARY
NOISE MONITORING STATIONS

NOISE MONITORING STATIONS	
I.D	Description
NM9	Village House, Kong Nga Po
NM10	Village House, Kong Nga Po
NM11	Village House, Kong Nga Po
NM12	Village House, Kong Nga Po
NM13	Village House, Kong Nga Po
NM14	Village House near Man Kam To Road

CLIENT
建築署 Architectural Services Department

Environmental Team
嘉誠管理顧問有限公司
www.ka-shing.net

This drawing is for the sole purpose of explaining design and construction intent only. No part of this drawing or its related or implied information should supersede local and/or statutory code, regulation or requirement, including but not limited to any supplier and/or manufacturer recommendations. Ka Shing Management Consultancy Ltd accepts no responsibility for compliance checking which should be done by suitably qualified and authorized local design institutes in all cases.

KA SHING MANAGEMENT CONSULTANCY LTD.
Unit 2, 13/F Kai Yue Commercial Building, 2C Argyle St, Mong Kok, Kowloon
Tel: +852 2618 2166 Fax: +852 2120 7752
Email: info@ka-shing.net

Rev.	Description	Date
2	SECOND ISSUE	03/2023
1	FIRST ISSUE	03/2023

Project Title
PROVISION OF ENVIRONMENTAL TEAM CONSULTANCY FOR DESIGN AND CONSTRUCTION OF KONG NGA PO POLICE TRANING FACILITIES

Drawing Title
KONG NGA PO ROAD
NOISE MONITORING STATION

Drawing Status

Project Ref.	File Ref.
Drawn by: JC	Checked by: RH
Scale: 1:40000	Paper Size: A3
Date	Revision

Drawing Number
KASHING-KNPR-DWG-003